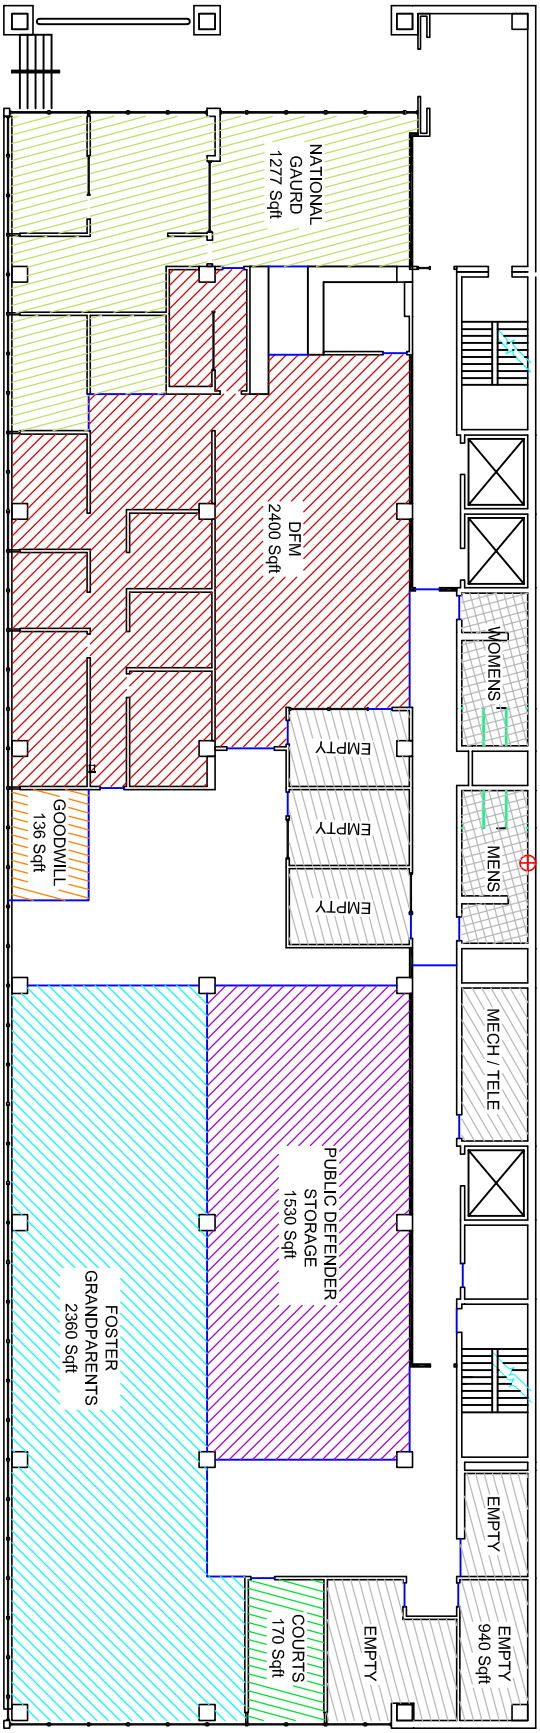

Not to Scale	1st Floor	900 King Street Space Study