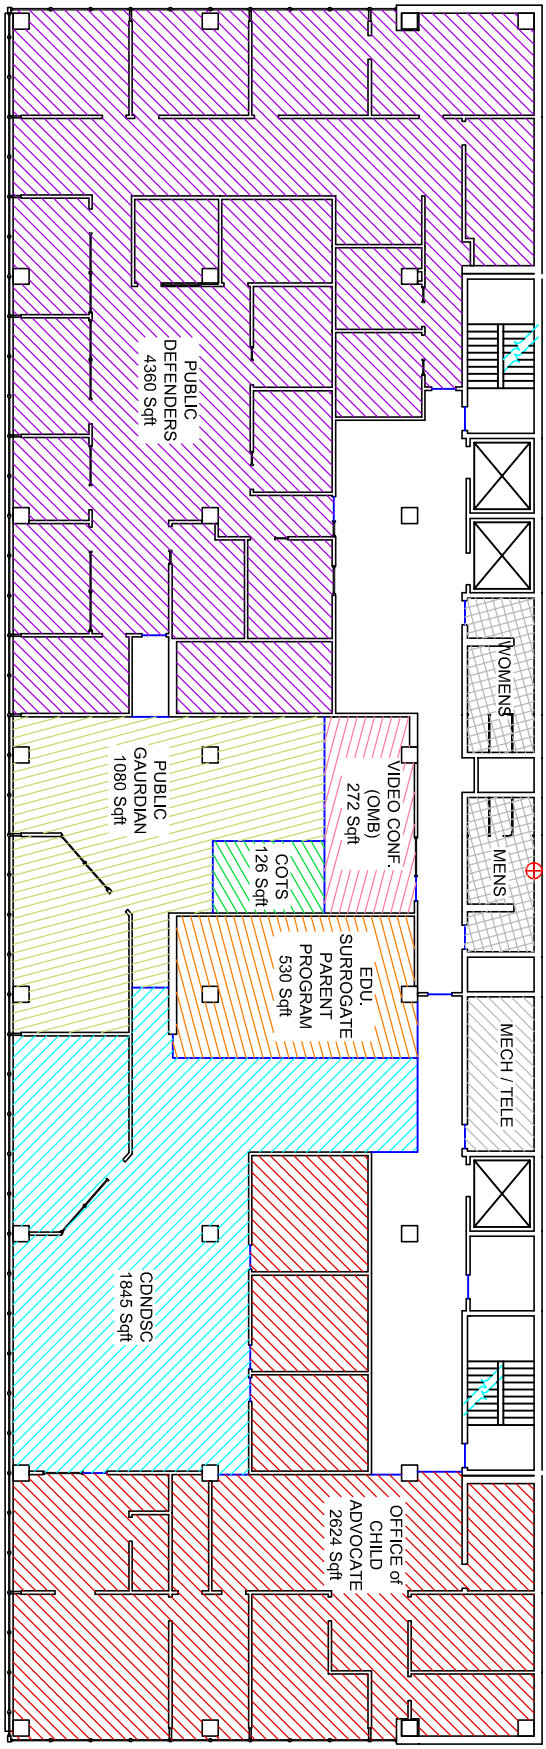

Not to Scale	2nd Floor	900 King Street Space Study