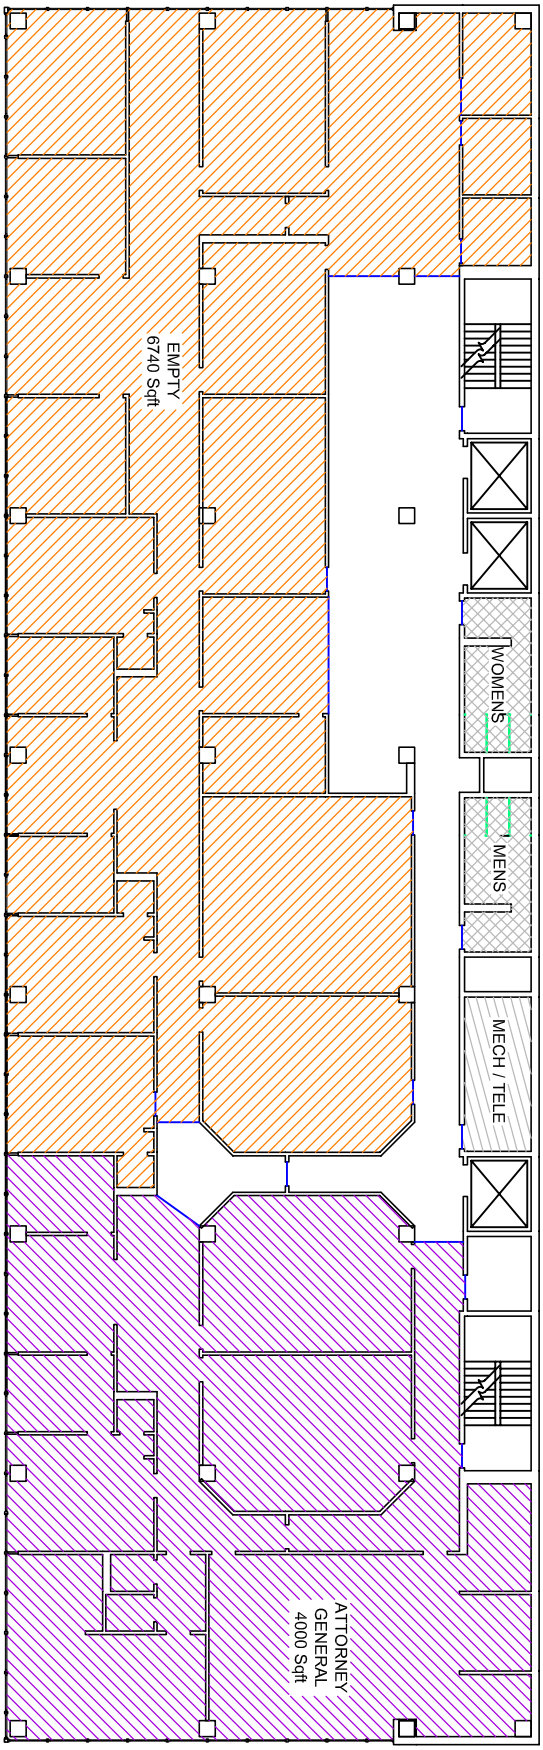

Not to Scale	4th Floor	900 King Street Space Study