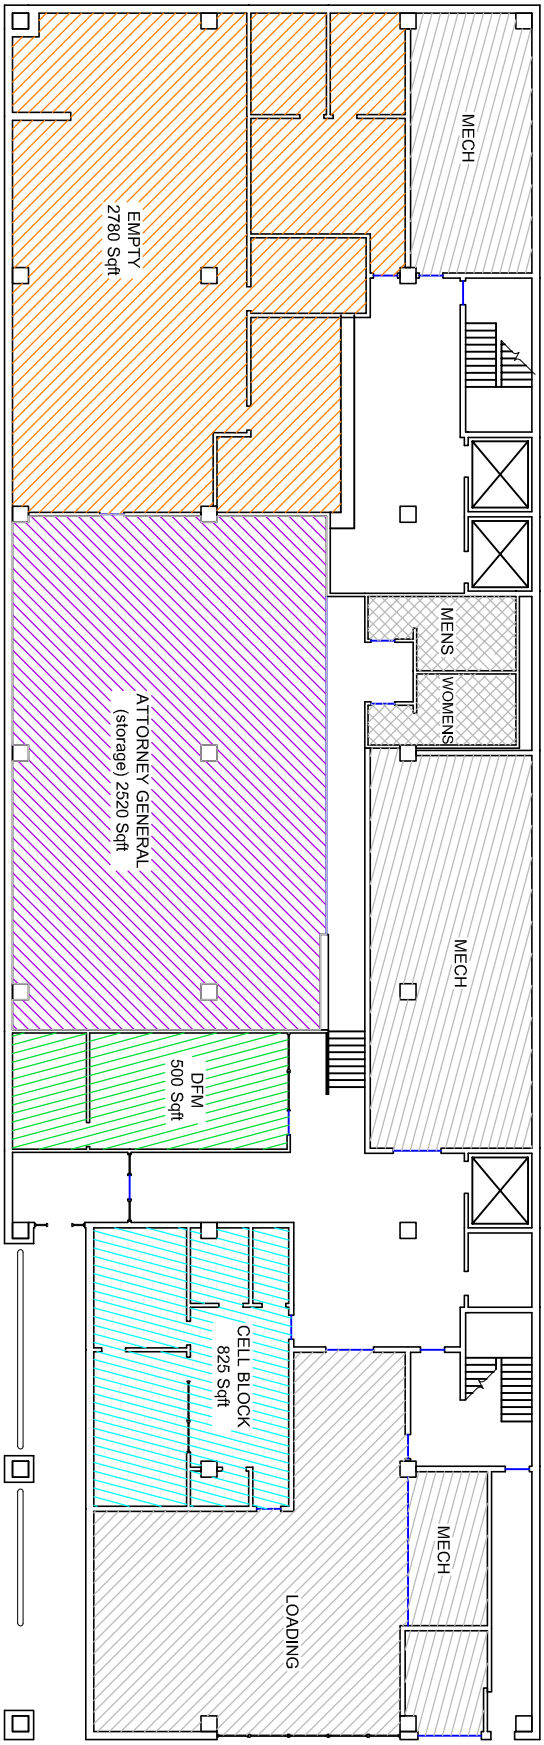

Not to Scale	Lower Level	900 King Street Space Study