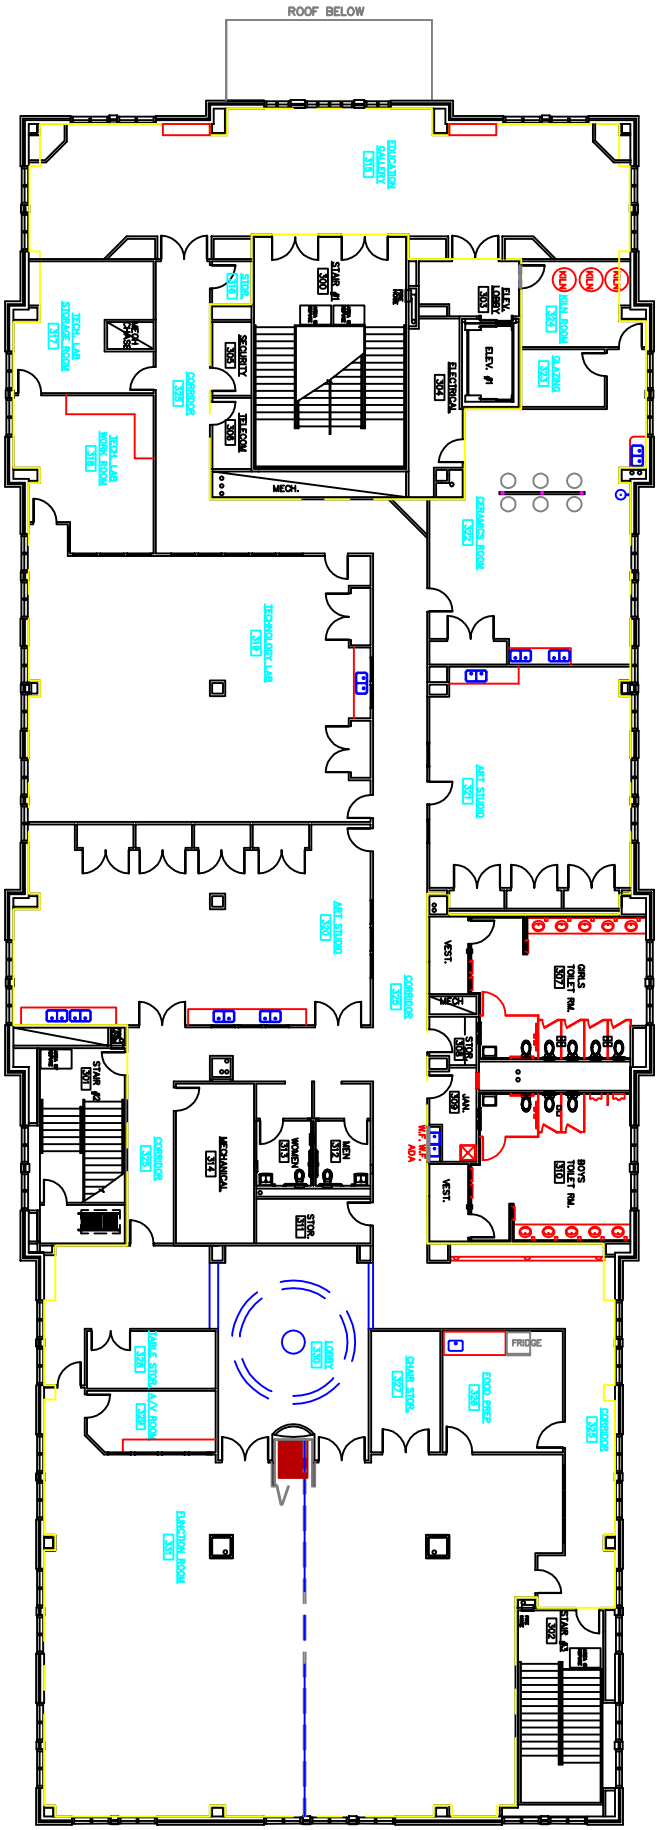

TOTAL SPACE AVAILABLE
10,165 sqft

Not to Scale	3rd Floor	BOA Bldg Existing Plan